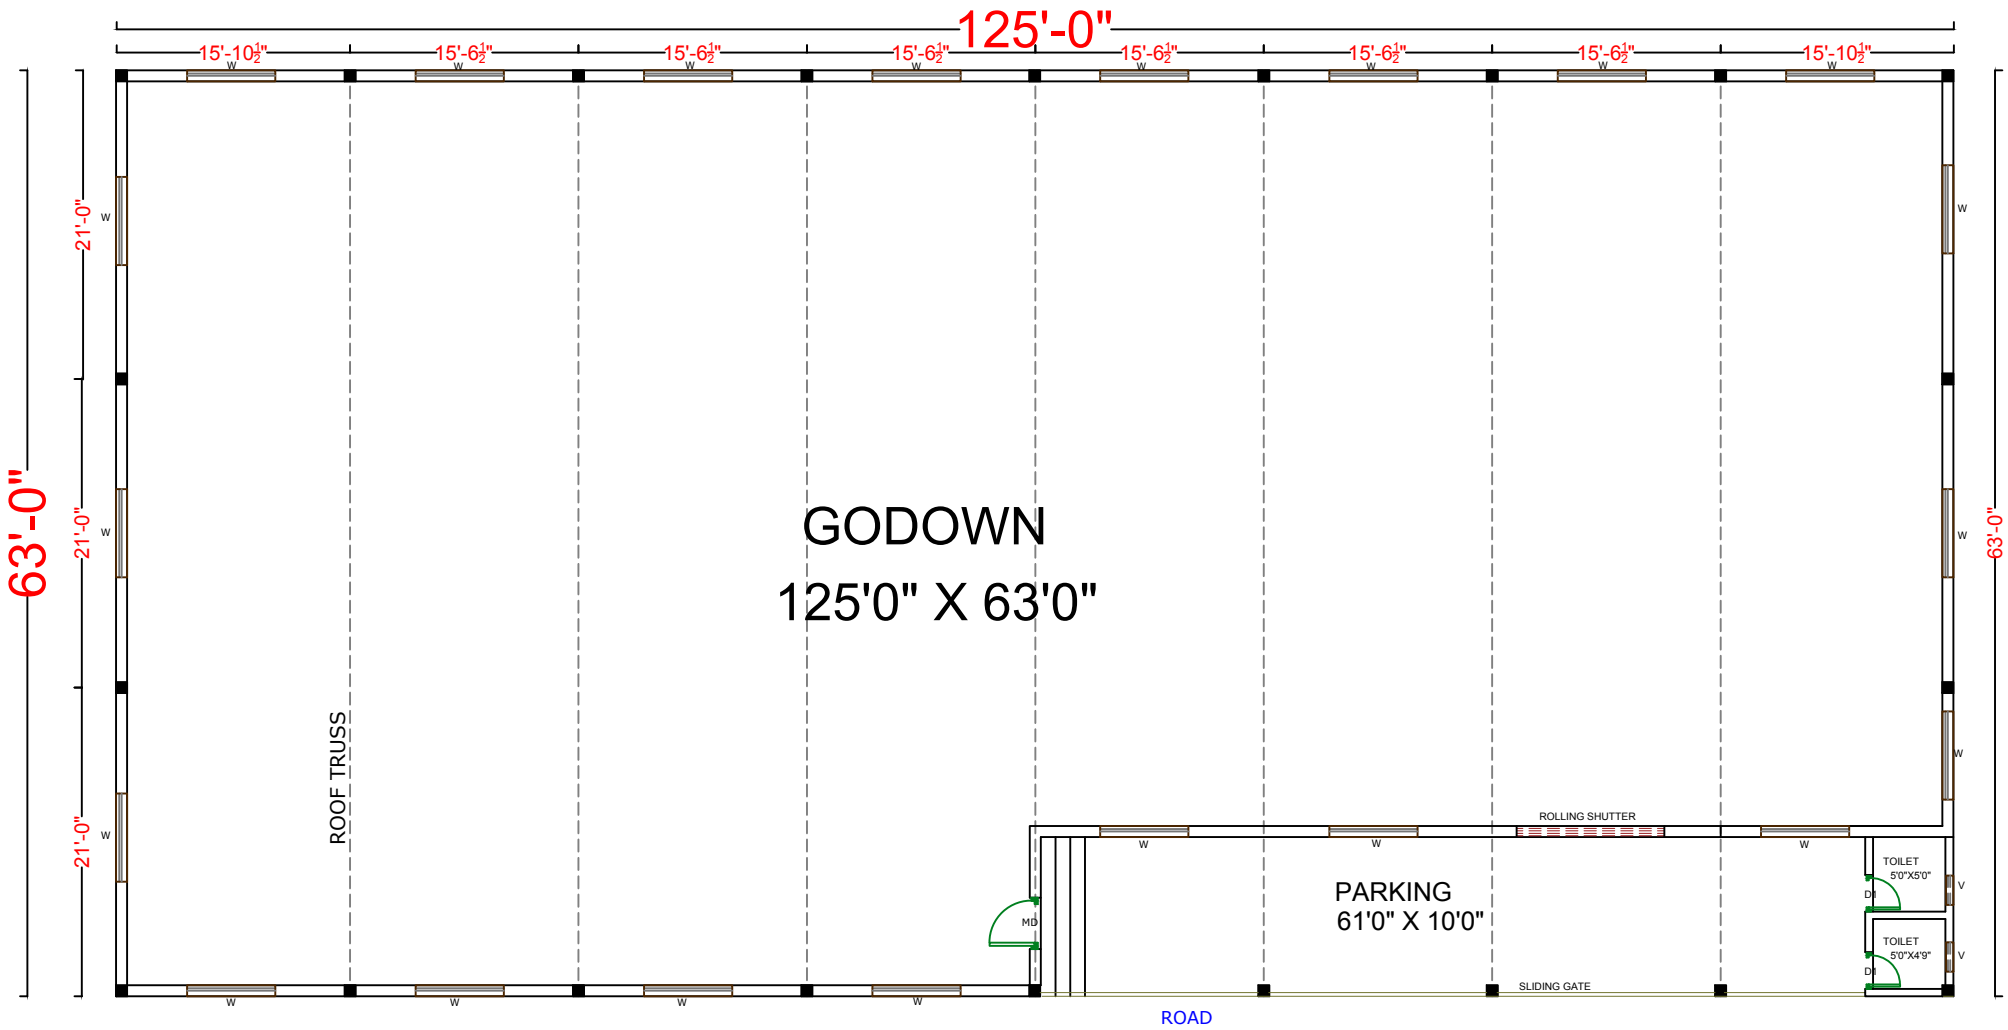

PROPOSED GROUND FLOOR GODOWN BUILDING PLAN

AREA OF THE BUILDING : 125'X63' = 7875 Sq.Ft

JOINERY DETAILS

MAIN DOOR	MD	- 4'0 X 7'0"
WINDOW	W	- 6'0 X 4'0"
ROLLING SHUTTER		- 10'0 X 10'0"

N
W E
S